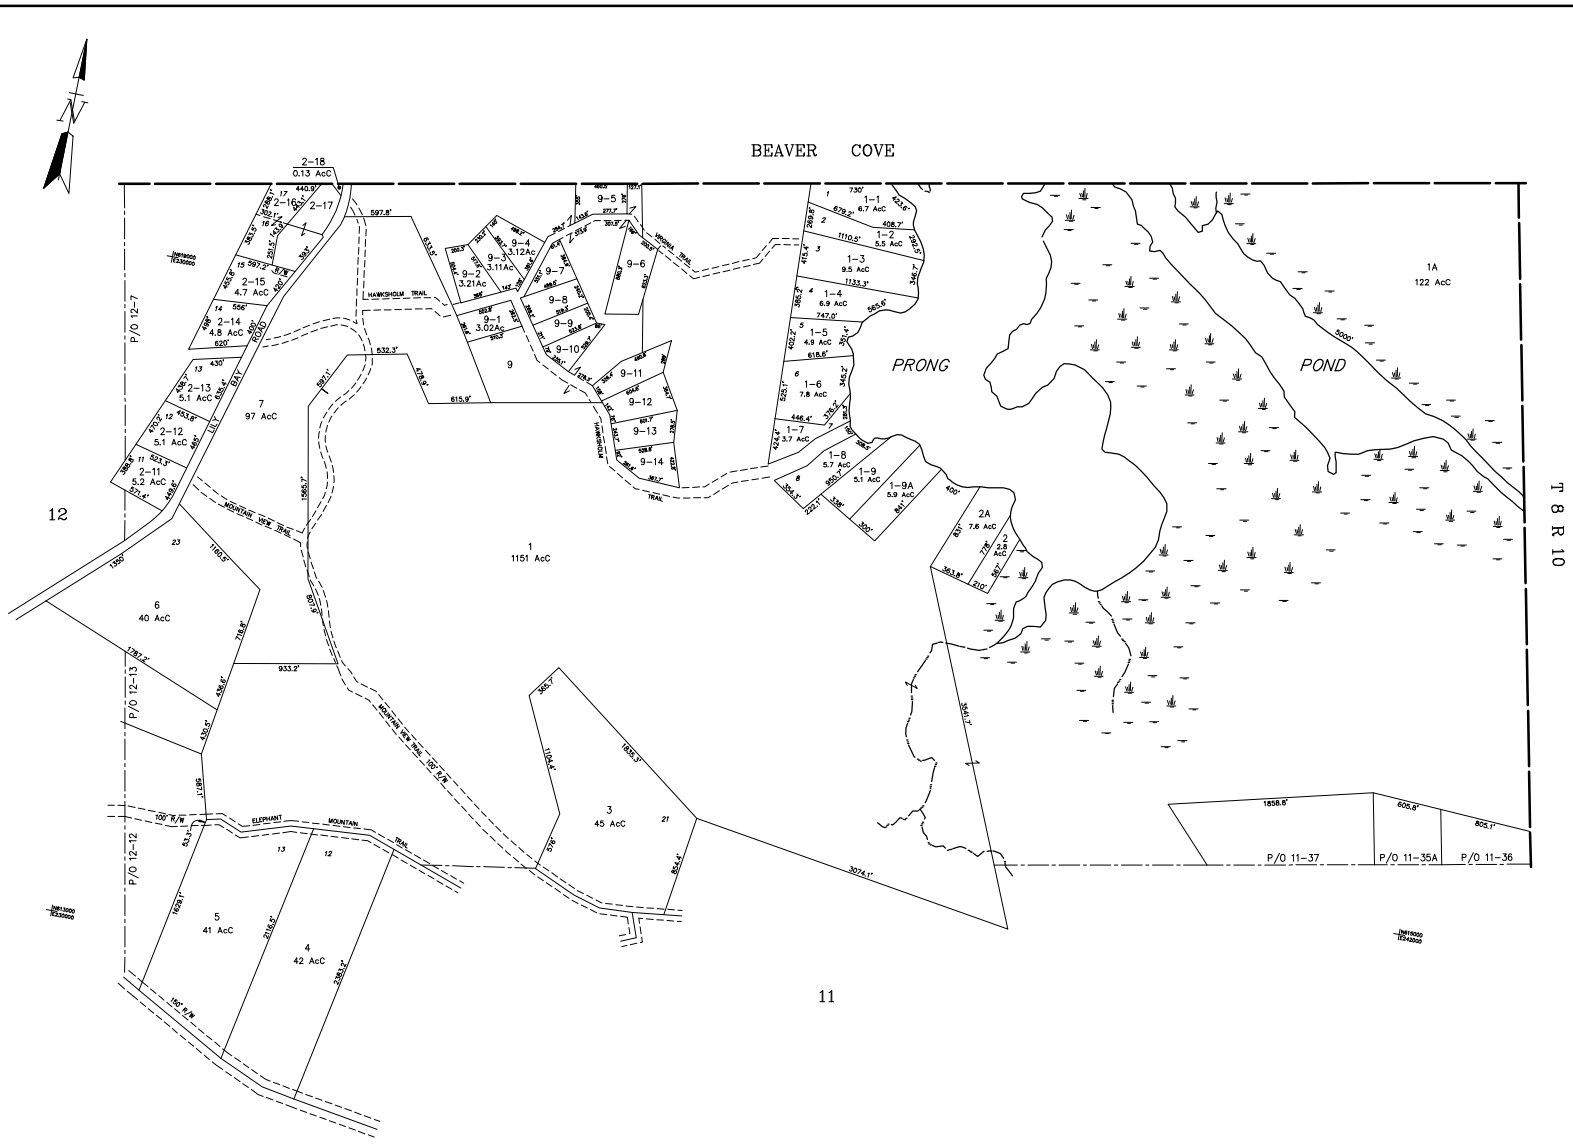

PARCEL NUMBERS. 1
ADJACENT MAPS. 2
MATCH LINE. . . . . —— ——

FOR ASSESSMENT PURPOSES ONLY
NOT TO BE USED FOR CONVEYANCES

DIGITIZED IN 1996 BY
CARTOGRAPHIC ASSOC. INC.
PROFESSIONAL CONSULTANTS
MUNICIPAL MAPPING – GIS – PROPERTY APPRAISAL
11 PLEASANT STREET, P.O. BOX 267, LITTLETON, NEW HAMPSHIRE 03561
(603)444-6768 – 1(800)322-4540 – FAX (603)444-1366

PROPERTY MAP
TOWN OF GREENVILLE
PISCATAQUIS COUNTY, MAINE

PREPARED BY
JAMES W. SEWALL COMPANY OLD TOWN, MAINE
SCALE : 1" = 500± FEET